



THE PRESERVE AT ROSEHILL TERRELL, TX

RANGE
REALTY ADVISORS

DILLON COOK
214.416.8223
dcook@rangerealtyadvisors.com

CORBIN FREDERICK
214.416.8225
cfrederick@rangerealtyadvisors.com

BLAKE SOAPE
214.416.8227
bsoape@rangerealtyadvisors.com

PROPERTY OVERVIEW



LOCATION

NEQ I-20 & FM 148
Terrell, TX 75160



ACREAGE

Gross: ± 193.107 AC
Net: ± 85.6 AC



ZONING

PD 21-04



FUTURE LAND USE

Engineered for
423 residential lots



UTILITIES - see page 9

Water: To Site
Sewer: To Site



ISD

Terrell ISD







Disclaimer: Range Realty Advisors, LLC makes no guarantee, warranty or representation regarding any information contained in this marketing flyer. All prospective buyers are solely responsible for conducting any and all due diligence to determine the feasibility for your intended use. The content within this marketing flyer is for speculative marketing purposes only.


SITE PLAN



Lot Summary - Phase 1

43' x 43' - Cluster Homes	168	39.7%
35' x 90' Townhomes	50	11.8%
45' x 100'	100	23.6%
75' x 100'	105	24.8%
Total	423	

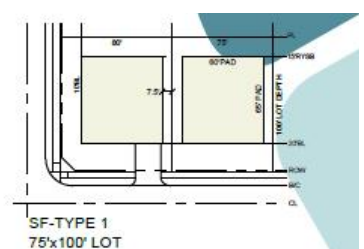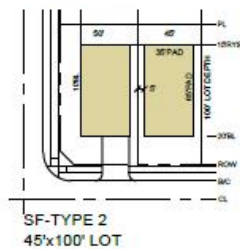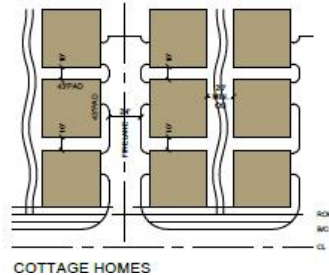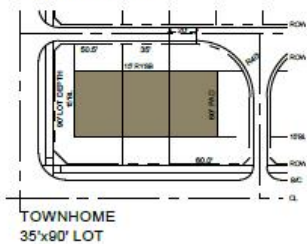

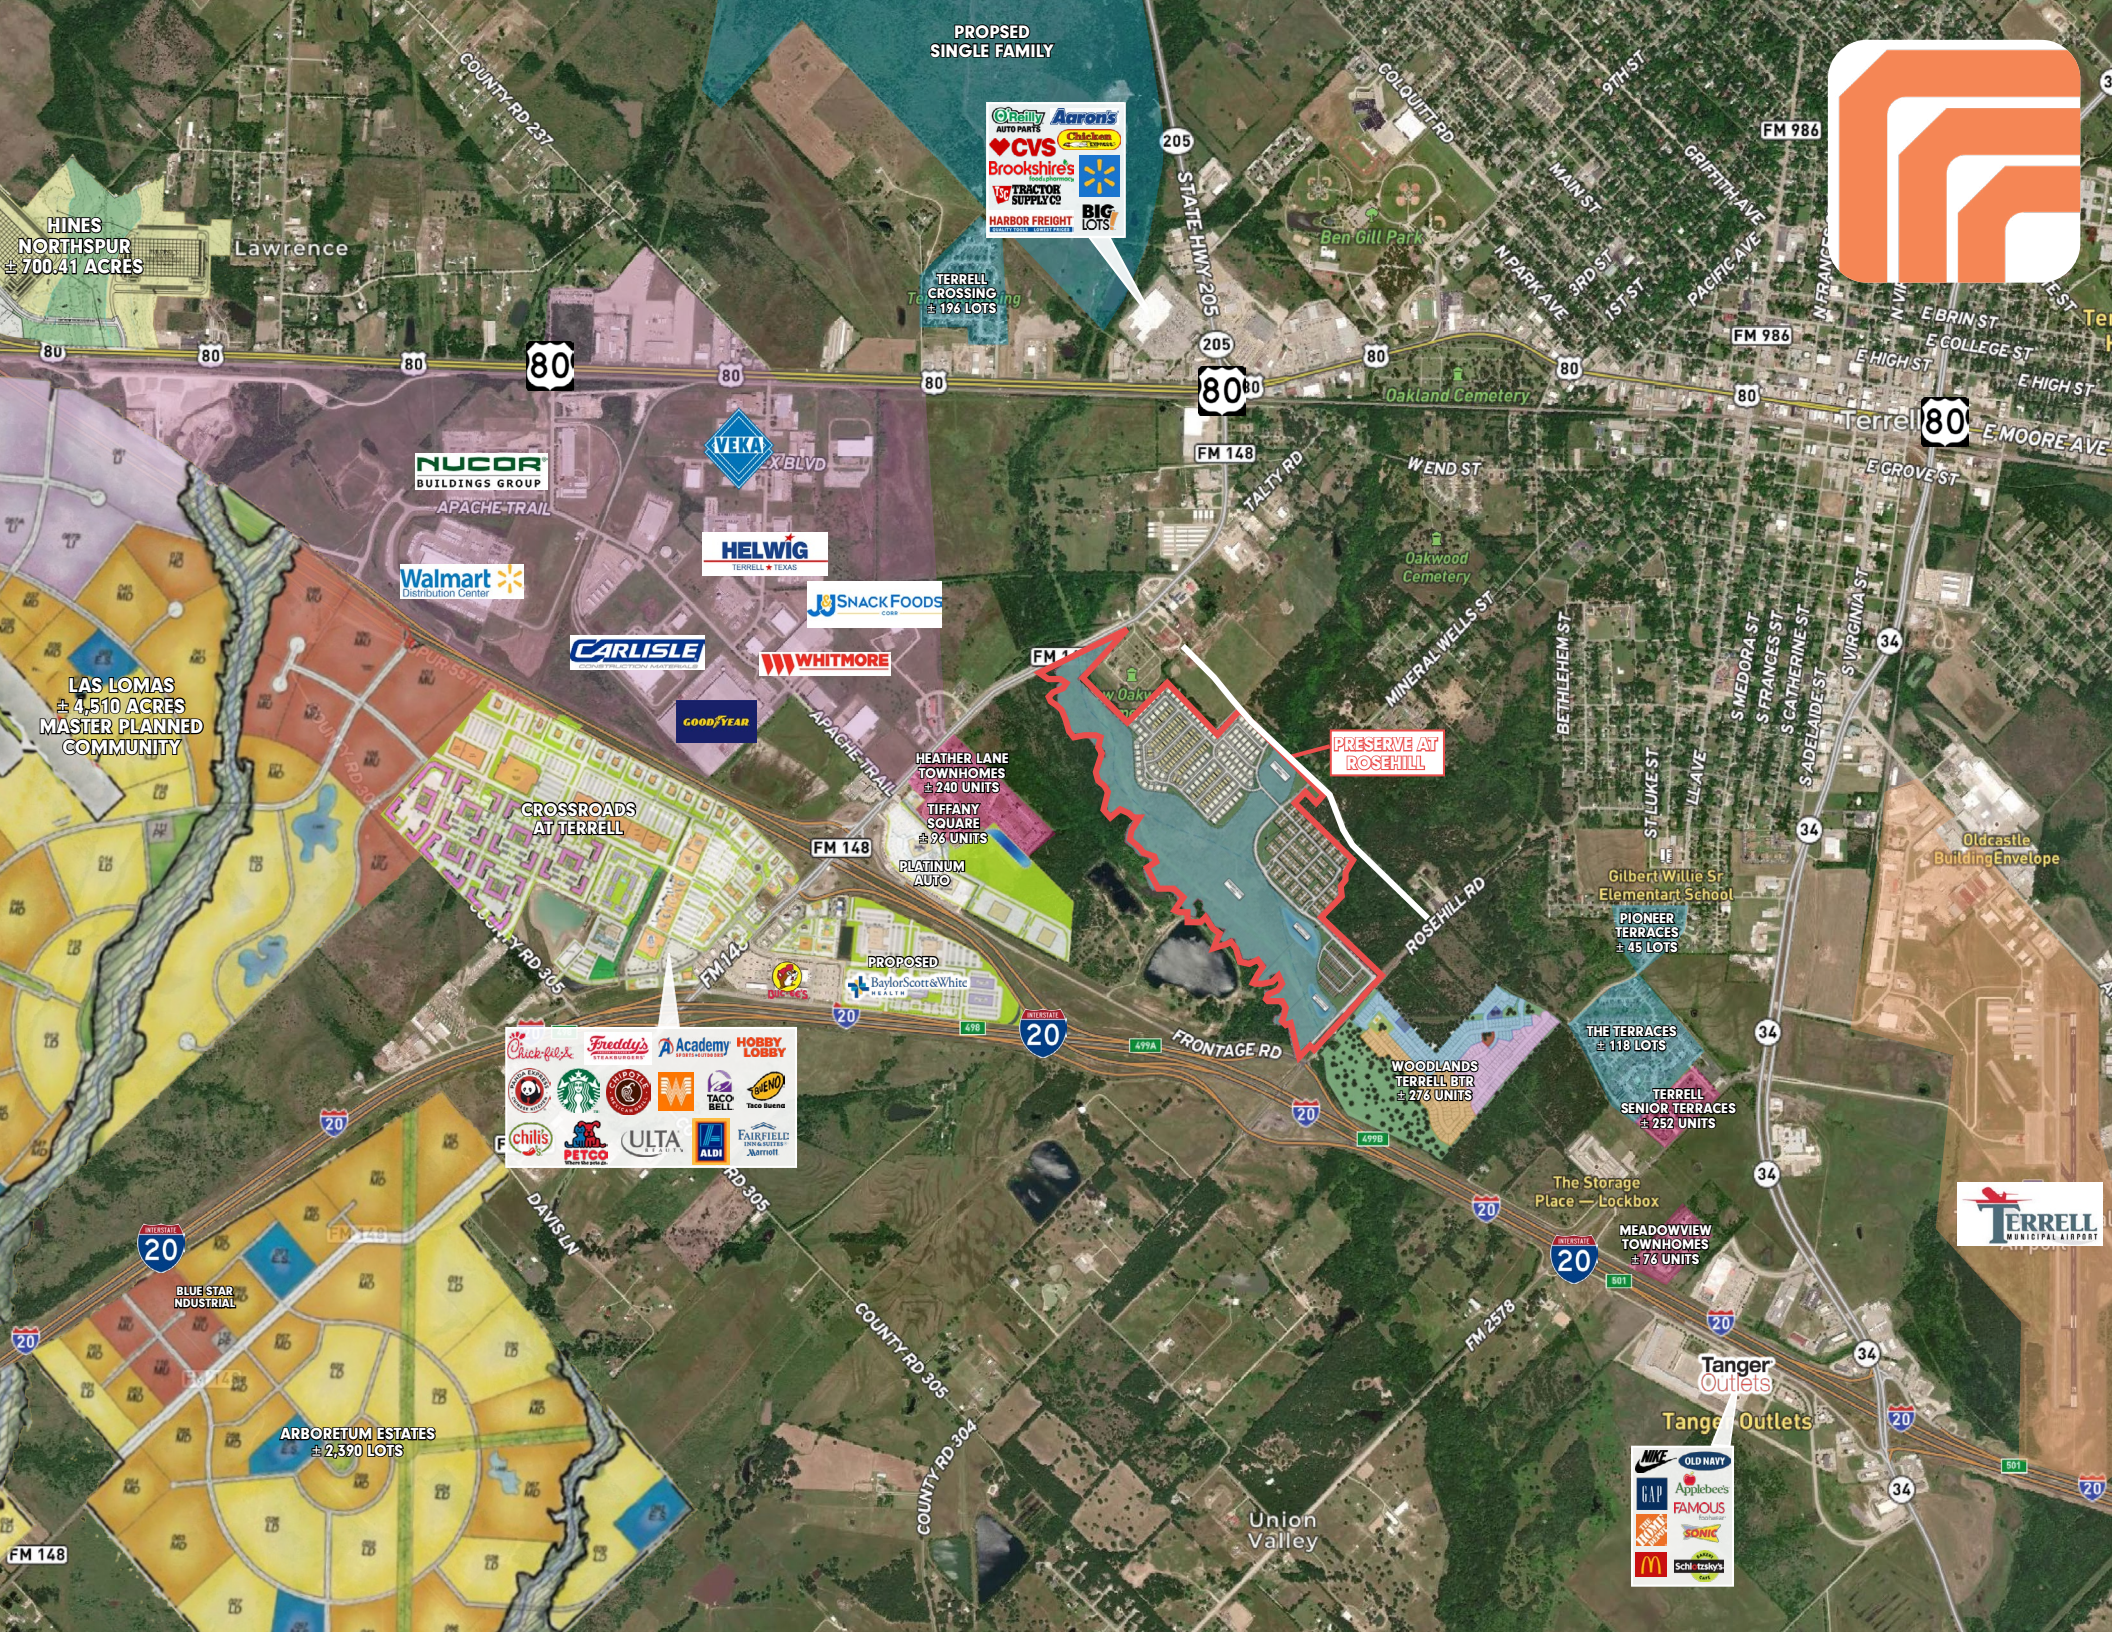

PROPOSED
SINGLE FAMILY



TERRELL
CROSSING
± 196 LOTS

HINES
NORTHSPUR
± 700.41 ACRES

LAS LOMAS
± 4,510 ACRES
MASTER PLANNED
COMMUNITY

NUCOR
BUILDINGS GROUP

Walmart
Distribution Center

VEKA

HELWIG
TERRELL • TEXAS

SNACK FOODS
CORP.

CARLISLE

WHITMORE

GOODYEAR

CROSSROADS
AT TERRELL

HEATHER LANE
TOWNHOMES
± 240 UNITS

TIFFANY
SQUARE
± 96 UNITS

PLATINUM
AUTO

PROPOSED
BaylorScott & White
HEALTH

PRESERVE AT
ROSEHILL

Gilbert Willie Sr.
Elementary School

PIONEER
TERRACES
± 45 LOTS

WOODLANDS
TERRELL BTR
± 276 UNITS

THE TERRACES
± 118 LOTS

TERRELL
SENIOR TERRACES
± 252 UNITS

The Storage
Place — Lockbox


MEADOWVIEW
TOWNHOMES
± 76 UNITS


Tanger
Outlets

Tanger
Outlets



TERRELL
MUNICIPAL AIRPORT

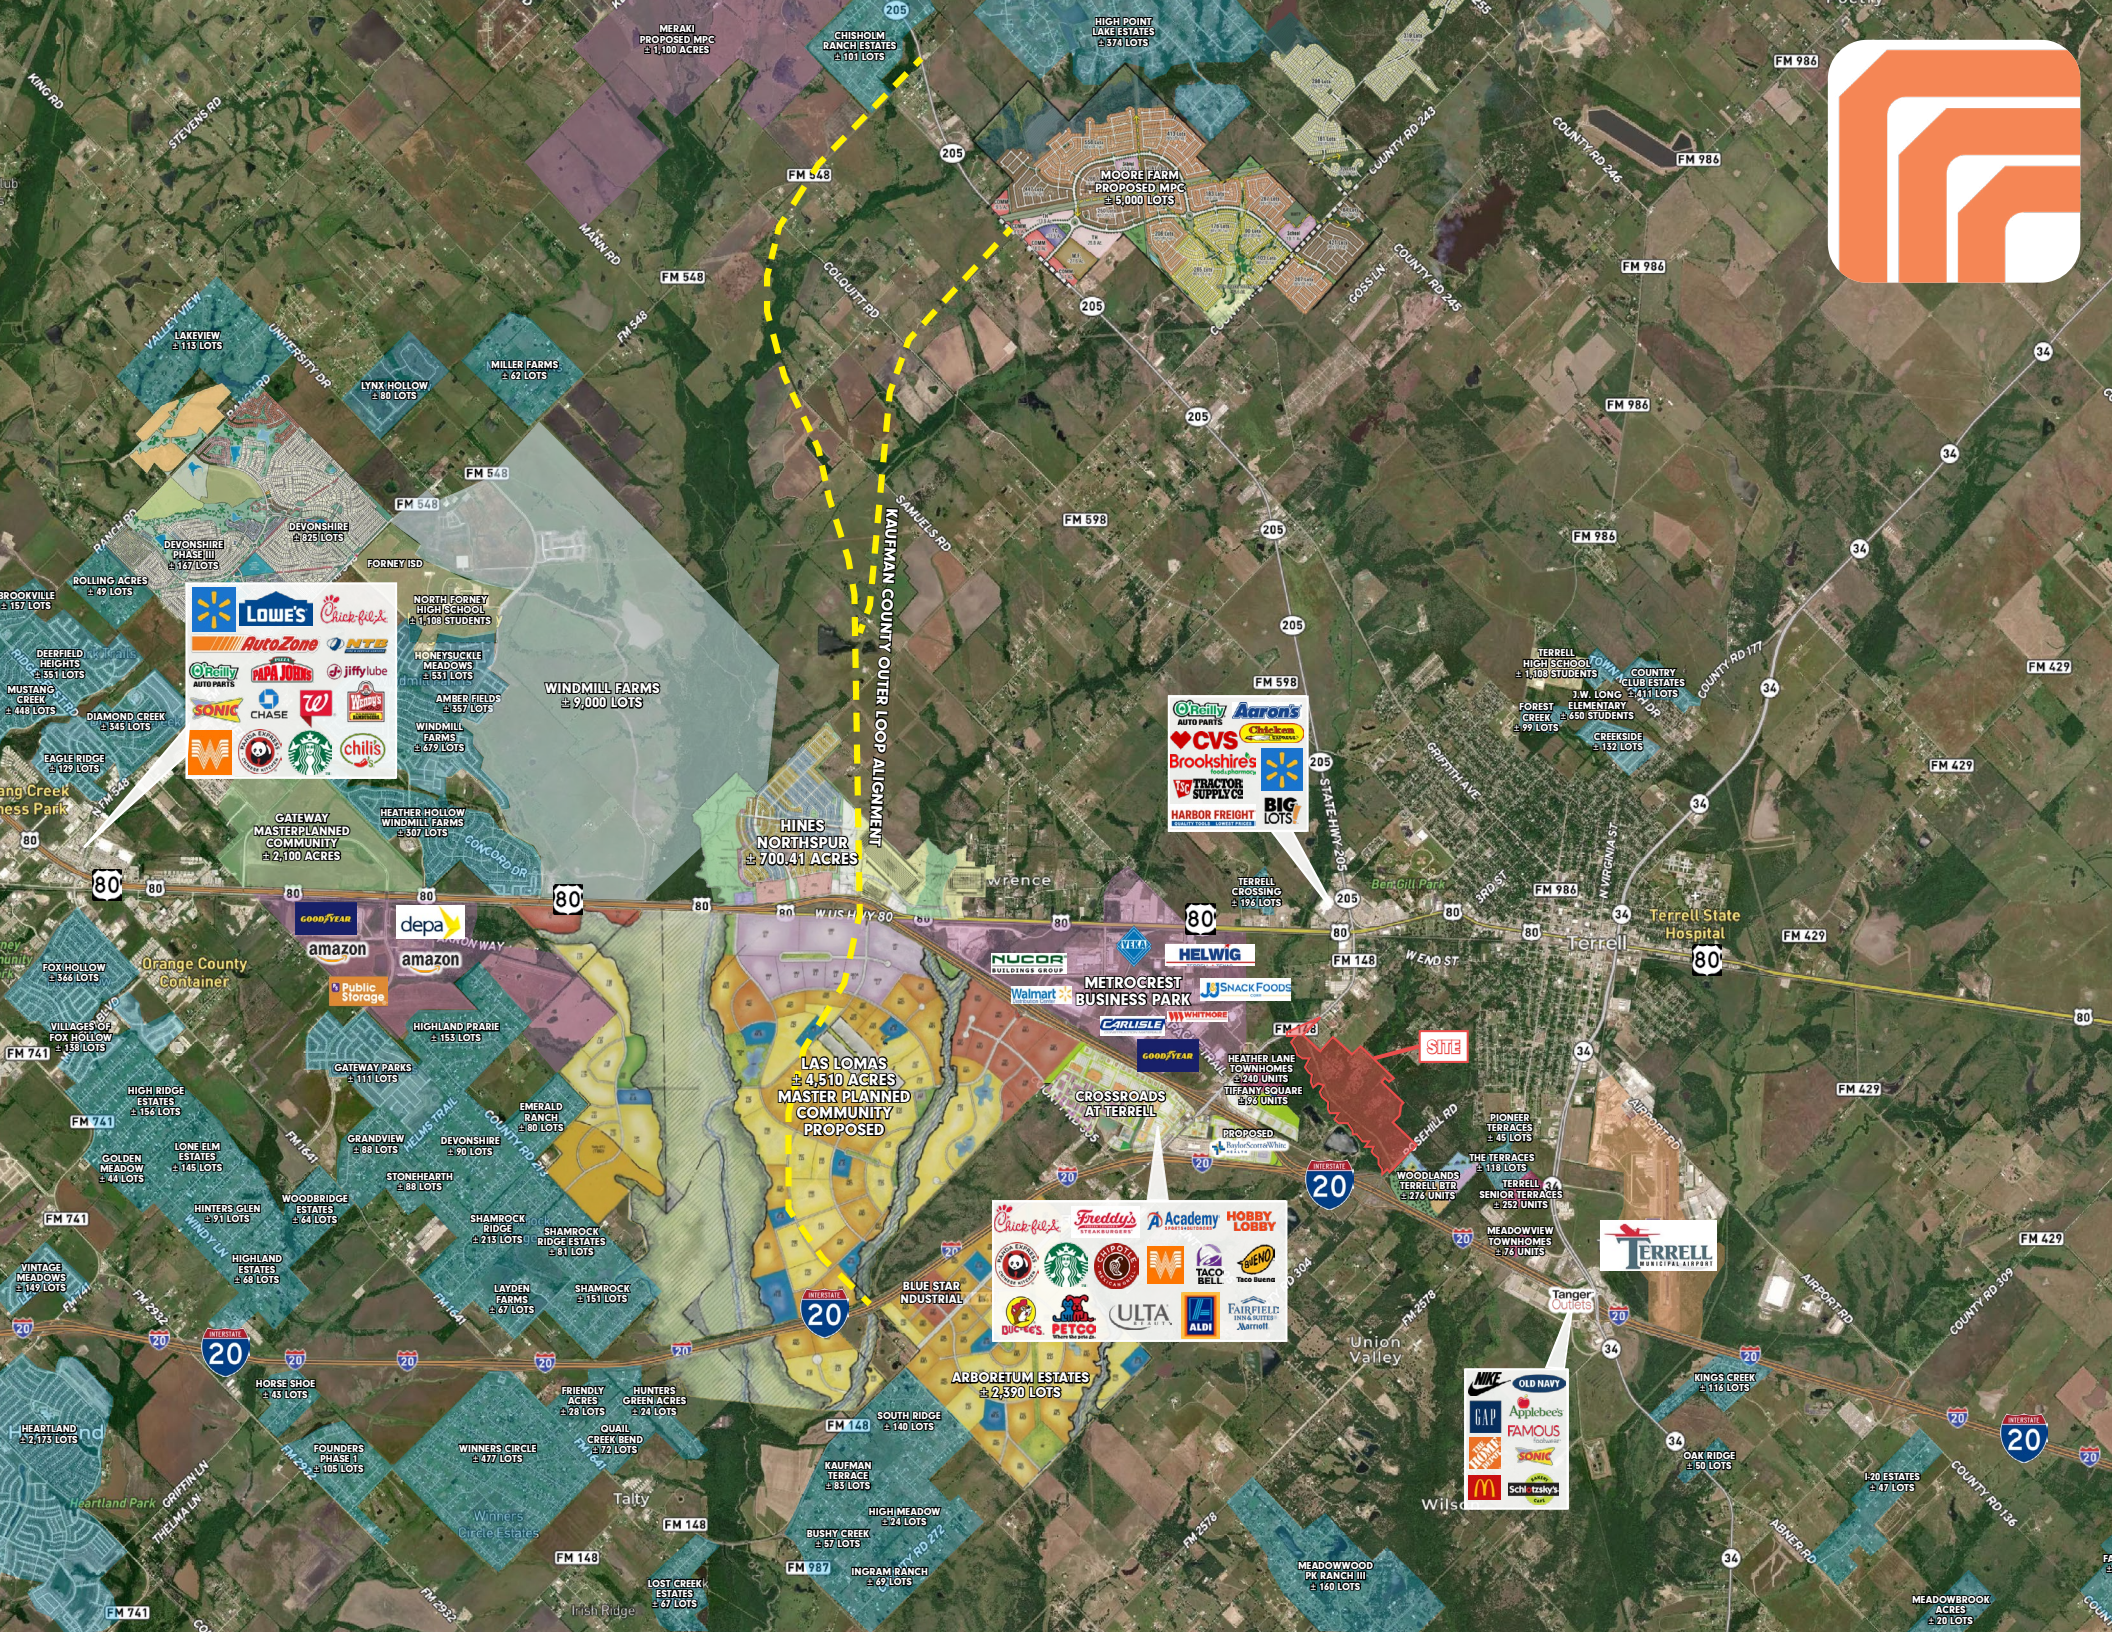

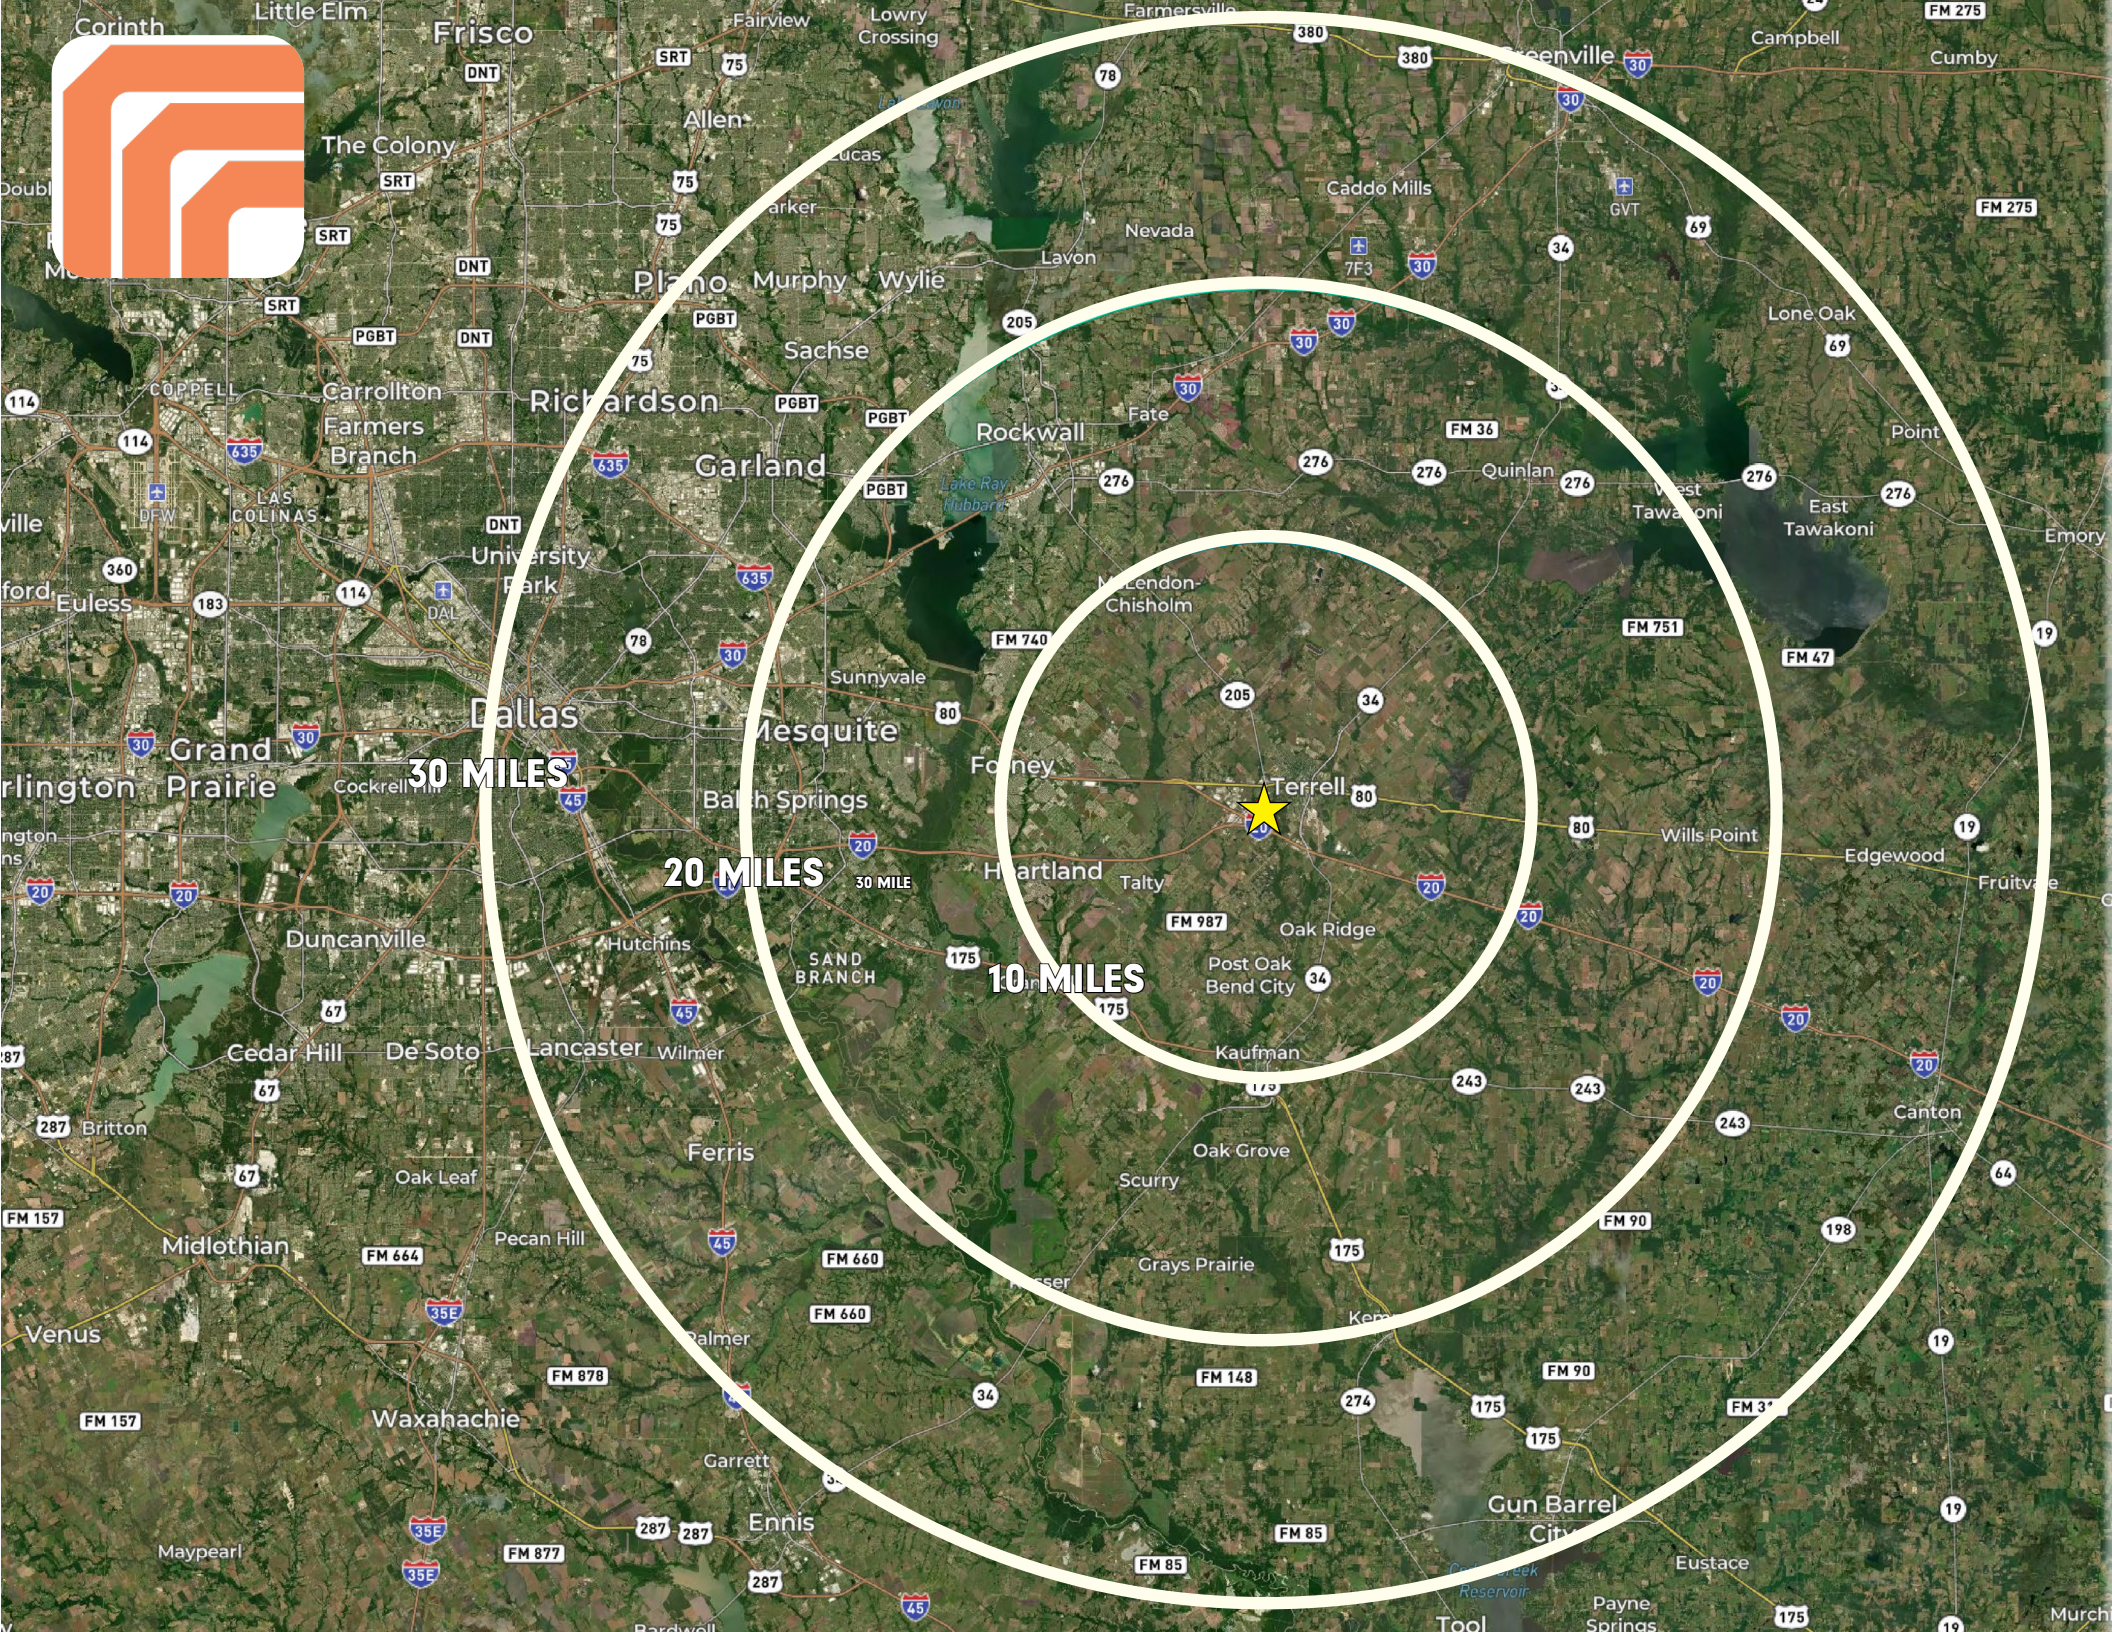

MARKET OVERVIEW




PROJECT SUMMARY

THE PRESERVE AT ROSEHILL OFFERS DEVELOPERS THE OPPORTUNITY TO DEVELOP A MIXED RESIDENTIAL COMMUNITY WITH SINGLE-FAMILY, TOWNHOME, AND AGE RESTRICTED HOMES IN THE KAUFMAN COUNTY SUBMARKET WITHIN THE DALLAS FORT WORTH, TX, MSA. MORE SPECIFICALLY, THE SUBJECT (THE PRESERVE AT ROSE HILL) IS LOCATED NEAR THE INTERSECTION OF INTERSTATE 20 AND FM 148. IN TERRELL, TX.

THE PRESERVE AT ROSEHILL IS LOCATED IN AN OPPORTUNITY ZONE WHICH OFFERS SIGNIFICANT TAX INCENTIVES. THE PROPERTY IS BEING SOLD AT A SPECULATIVE LAND COST/ACRE ALLOWING FOR A LARGE SPREAD TO HOLD AND SELL TO A BFR DEVELOPER.

THE PRESERVE AT ROSE HILL WILL CONSIST OF 423 LOTS WITHIN FOUR DIFFERENT UNIQUE HOMES. THE SUBJECT WILL INCLUDE 100 45 X 100 LOT SINGLE-FAMILY HOMES, 105 75 X 100 LOT SINGLE-FAMILY HOMES, 50 TOWNHOMES, AND 168 AGE RESTRICTED CLUSTER HOMES. THE PROPERTY WILL OFFER A MIX OF TWO-, THREE-, AND FOUR-BEDROOM FLOOR PLANS AS WELL AS A COMPETITIVE AMENITY PACKAGE.

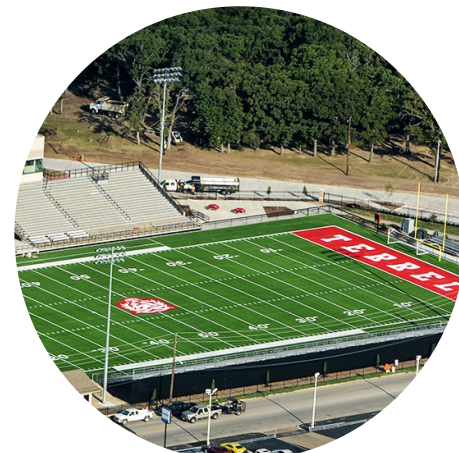

PROPERTY OVERVIEW



PROJECT: PRESERVE AT ROSEHILL

STATUS: FULLY ENTITLED, PLATTED, FULL CONSTRUCTION PLANS

OUTSTANDING ITEMS: DEVELOPMENT AGREEMENT WITH CITY OF TERRELL TO REIMBURSE DEVELOPER FOR CONSTRUCTION OF WINDSOR AVENUE EXTENSION.

COMPLETED ITEMS

- SURVEY
- CONCEPT PLAN AND PLAT
- PD 21-04 ZONING ORDINANCE (APPROVED SEPTEMBER 9, 2021)
- FLOORPLANS AND ELEVATIONS
- GEOTECHNICAL INVESTIGATION (COMPLETED SEPTEMBER 13, 2022)
- PHASE 1 ENVIRONMENTAL STUDY (COMPLETED JULY 27, 2021)
- UTILITY WILL SERVE LETTERS - ATMOS, AT&T, ONCOR


AFFILIATED PARTIES

- CAFFEY ARCHITECTURE - PLANS AND ELEVATIONS
- CAMBRIDGE SERVICES GROUP - ENVIRONMENTAL STUDY
- KIMLEY HORN - CIVIL, CONSTRUCTION SCHEDULES, OPC'S, ETC
- REED ENGINEERING GROUP - GEOTECH STUDY
- TRICOR - CONSTRUCTION PLANS AND BUDGETS
- VALBRIDGE PROPERTY ADVISORS - MARKET STUDY


UTILITY MAP




FLOOR PLAN & ELEVATION - COTTAGES (43' X 43')

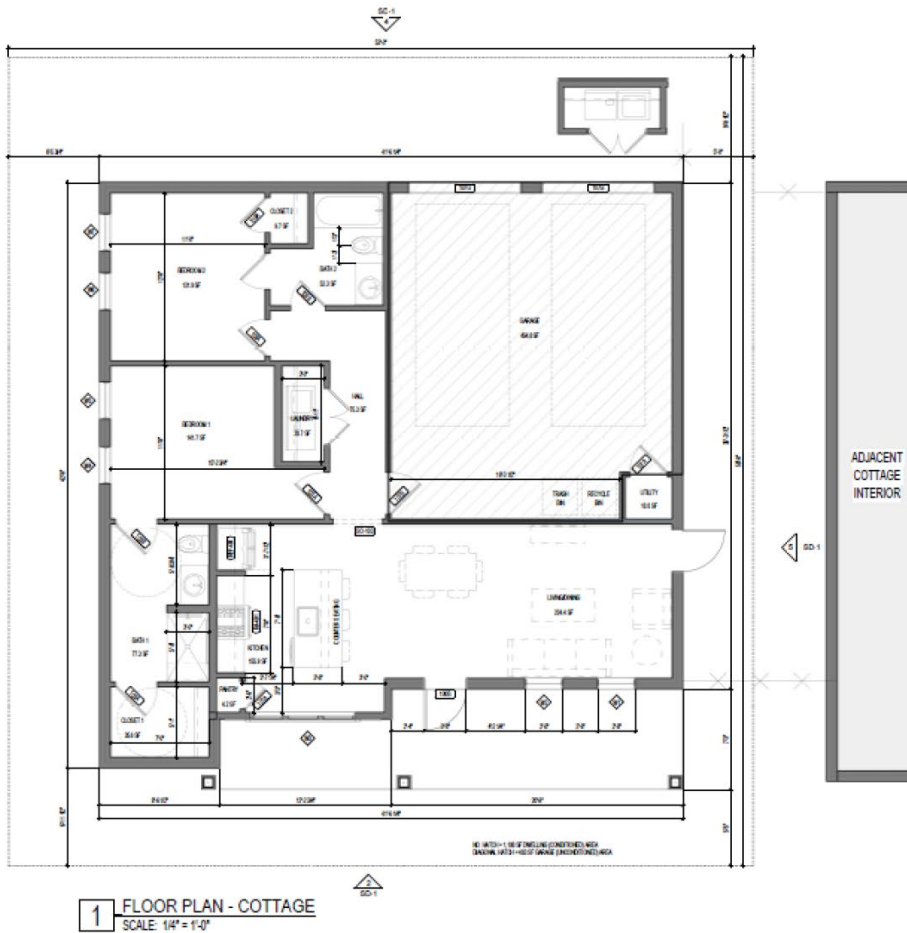

6 3D - COTTAGE
SCALE:

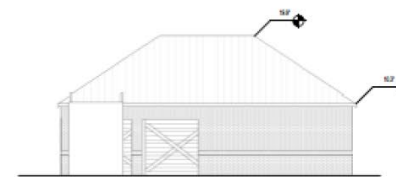


4 REAR ELEVATION - COTTAGE
SCALE: 1/8" = 1'-0"

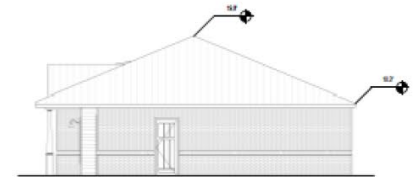

5 RIGHT SIDE ELEVATION - COTTAGE
SCALE: 1/8" = 1'-0"




2 FRONT ELEVATION - COTTAGE
SCALE: 1/8" = 1'-0"

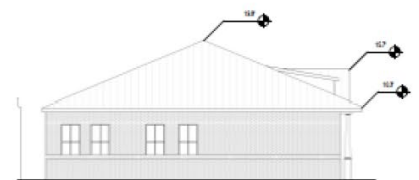

3 LEFT SIDE ELEVATION - COTTAGE
SCALE: 1/8" = 1'-0"

TOWNHOMES (35' X 90')

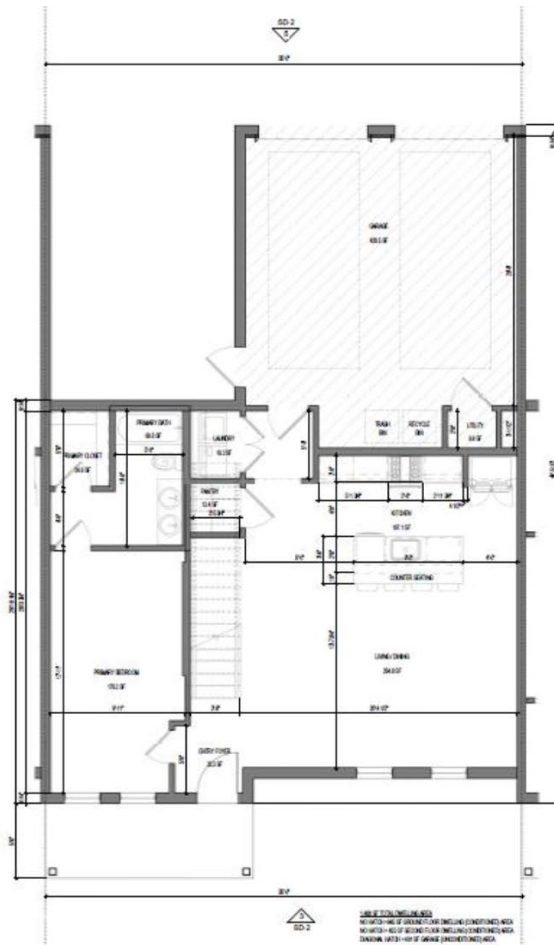


1 GROUND FLOOR PLAN - BROWNSTONE TH
SCALE: 1/4" = 1'-0"




2 SECOND FLOOR PLAN - BROWNSTONE TH
SCALE: 1/4" = 1'-0"




7 3D - BROWNSTONE TH
SCALE

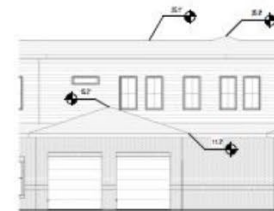


5 REAR ELEVATION - TH
SCALE: 1/8" = 1'-0"

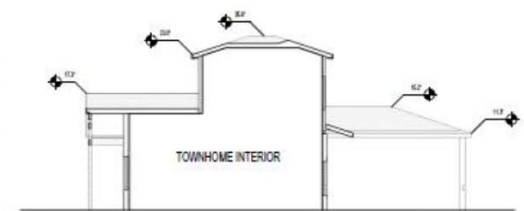

6 RIGHT SIDE ELEVATION - TH
SCALE: 1/8" = 1'-0"

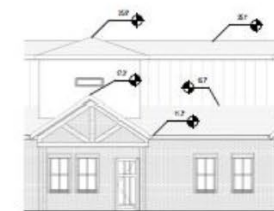


3 FRONT ELEVATION - TH
SCALE: 1/8" = 1'-0"

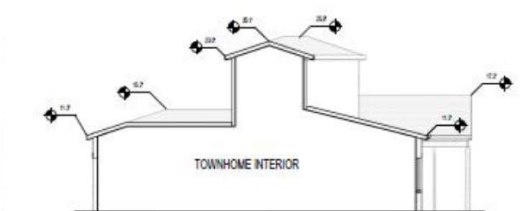

4 LEFT SIDE ELEVATION - TH
SCALE: 1/8" = 1'-0"

SINGLE FAMILY (SF-7.5 / 75' X 100' LOT)

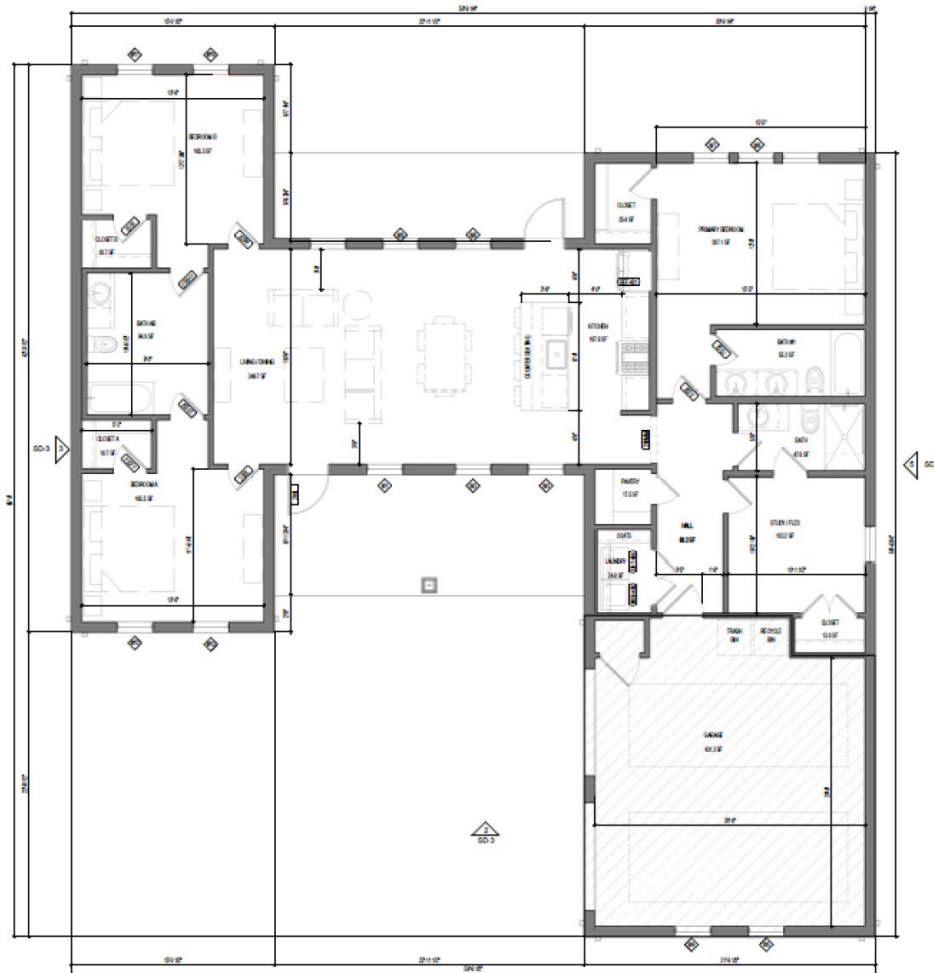


1 FLOOR PLAN - SF TYPE 1
SCALE: 1/4" = 1'-0"

NO HATCH = 1,800 SF DWELLING (CONDITIONED) AREA
DIAGONAL HATCH = 448 SF GARAGE (UNCONDITIONED) AREA




6 3D - SF TYPE 1
SCALE:

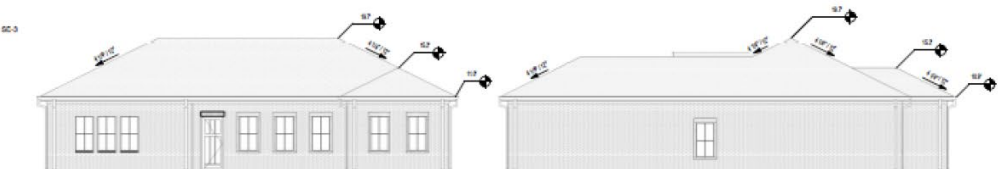

4 REAR ELEVATION - SF TYPE 1
SCALE: 1/8" = 1'-0"



5 RIGHT SIDE ELEVATION - SF TYPE 1
SCALE: 1/8" = 1'-0"

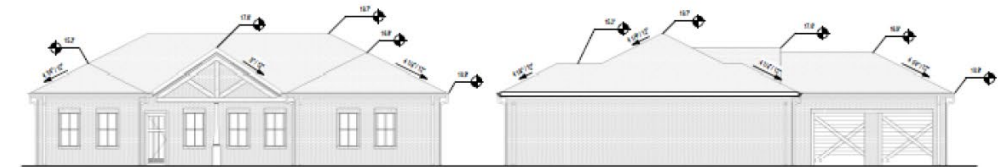

2 FRONT ELEVATION - SF TYPE 1
SCALE: 1/8" = 1'-0"

3 LEFT SIDE ELEVATION - SF TYPE 1
SCALE: 1/8" = 1'-0"

SINGLE FAMILY (SF-4.5 / 45' X 100' LOT)

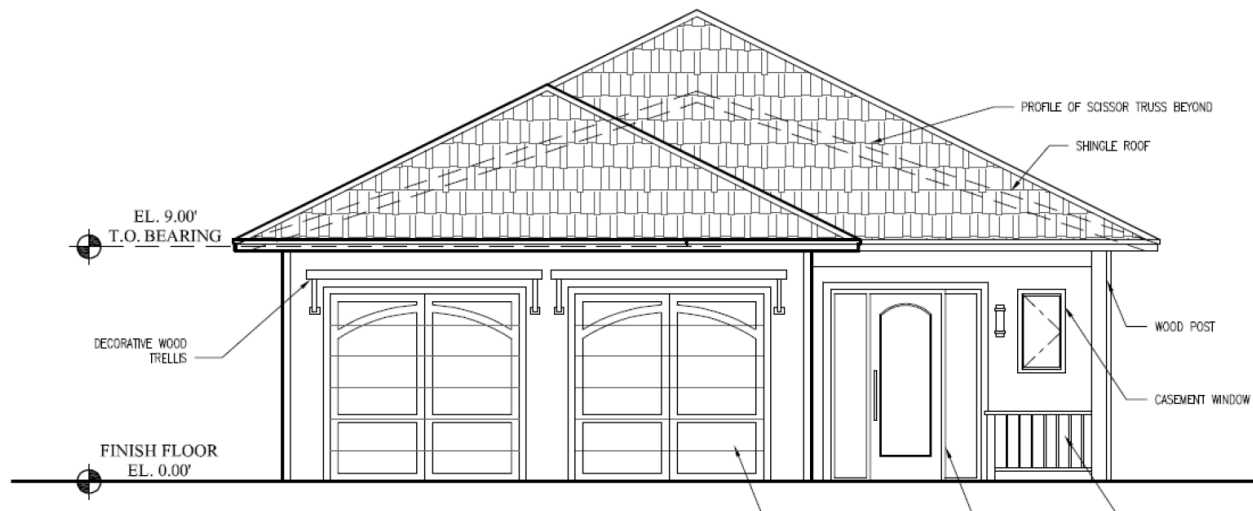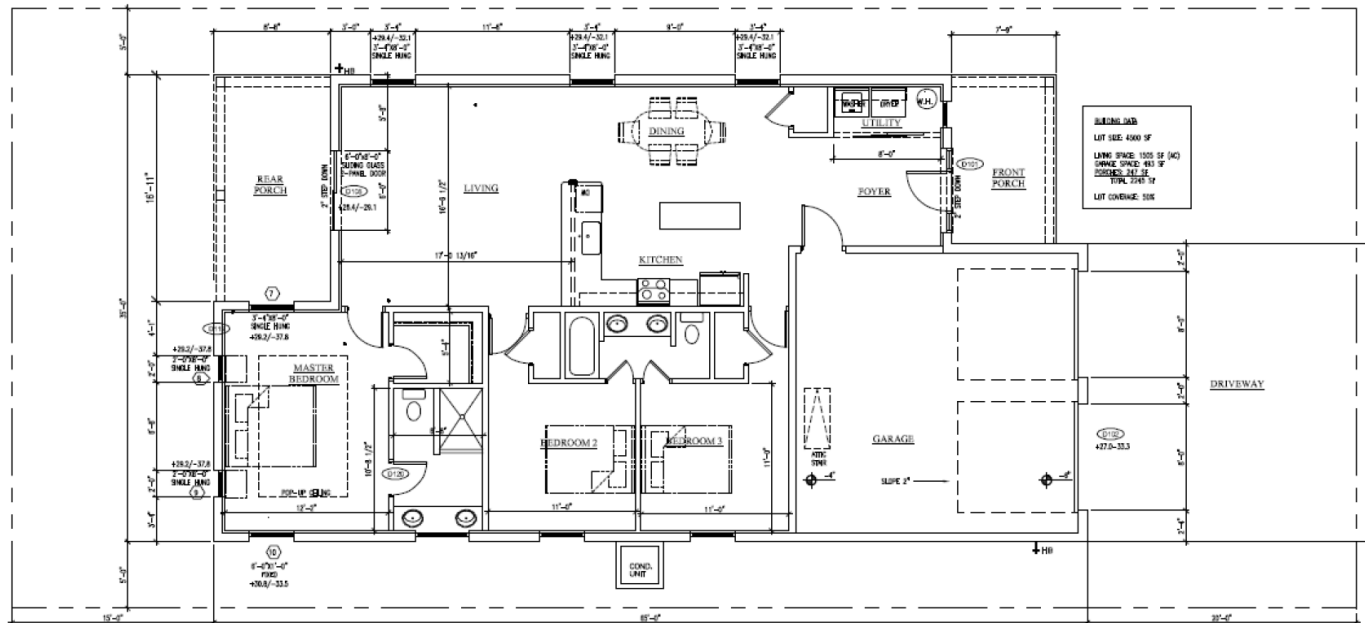

THIS INFORMATION IS FROM SOURCES BELIEVED TO BE RELIABLE, BUT RANGE REALTY ADVISORS, LLC HAS NOT VERIFIED THE ACCURACY OF THE INFORMATION. RANGE REALTY ADVISORS, LLC MAKES NO GUARANTEE, WARRANTY OR REPRESENTATION AS TO THE INFORMATION, AND ASSUMES NO RESPONSIBILITY FOR ANY ERROR, OMISSION OR INACCURACY. THE INFORMATION IS SUBJECT TO POSSIBILITY OF ERRORS, OMISSIONS, CHANGES OF CONDITION, INCLUDING PRICE, OR WITHDRAWAL WITHOUT NOTICE. ANY PROJECTIONS, ASSUMPTIONS OR ESTIMATES ARE FOR ILLUSTRATIVE PURPOSES ONLY. RECIPIENTS ARE REQUIRED TO CONDUCT THEIR OWN INVESTIGATION.

**RANGE REALTY ADVISORS
4633 N CENTRAL EXPY, SUITE 250
DALLAS, TX 75205**

214-416-8222 | [RANGEREALTYADVISORS.COM](https://rangerealtyadvisors.com)



Information About Brokerage Services

Texas law requires all real estate license holders to give the following information about brokerage services to prospective buyers, tenants, sellers and landlords.

11-2-2015



TYPES OF REAL ESTATE LICENSE HOLDERS:

- **A BROKER** is responsible for all brokerage activities, including acts performed by sales agents sponsored by the broker.
- **A SALES AGENT** must be sponsored by a broker and works with clients on behalf of the broker.

A BROKER'S MINIMUM DUTIES REQUIRED BY LAW (A client is the person or party that the broker represents):

- Put the interests of the client above all others, including the broker's own interests;
- Inform the client of any material information about the property or transaction received by the broker;
- Answer the client's questions and present any offer to or counter-offer from the client; and
- Treat all parties to a real estate transaction honestly and fairly.

A LICENSE HOLDER CAN REPRESENT A PARTY IN A REAL ESTATE TRANSACTION:

AS AGENT FOR OWNER (SELLER/LANDLORD): The broker becomes the property owner's agent through an agreement with the owner, usually in a written listing to sell or property management agreement. An owner's agent must perform the broker's minimum duties above and must inform the owner of any material information about the property or transaction known by the agent, including information disclosed to the agent or subagent by the buyer or buyer's agent.

AS AGENT FOR BUYER/TENANT: The broker becomes the buyer/tenant's agent by agreeing to represent the buyer, usually through a written representation agreement. A buyer's agent must perform the broker's minimum duties above and must inform the buyer of any material information about the property or transaction known by the agent, including information disclosed to the agent by the seller or seller's agent.

AS AGENT FOR BOTH - INTERMEDIARY: To act as an intermediary between the parties the broker must first obtain the written agreement of *each party* to the transaction. The written agreement must state who will pay the broker and, in conspicuous bold or underlined print, set forth the broker's obligations as an intermediary. A broker who acts as an intermediary:

- Must treat all parties to the transaction impartially and fairly;
- May, with the parties' written consent, appoint a different license holder associated with the broker to each party (owner and buyer) to communicate with, provide opinions and advice to, and carry out the instructions of each party to the transaction.
- Must not, unless specifically authorized in writing to do so by the party, disclose:
 - o that the owner will accept a price less than the written asking price;
 - o that the buyer/tenant will pay a price greater than the price submitted in a written offer; and
 - o any confidential information or any other information that a party specifically instructs the broker in writing not to disclose, unless required to do so by law.

AS SUBAGENT: A license holder acts as a subagent when aiding a buyer in a transaction without an agreement to represent the buyer. A subagent can assist the buyer but does not represent the buyer and must place the interests of the owner first.

TO AVOID DISPUTES, ALL AGREEMENTS BETWEEN YOU AND A BROKER SHOULD BE IN WRITING AND CLEARLY ESTABLISH:

- The broker's duties and responsibilities to you, and your obligations under the representation agreement.
- Who will pay the broker for services provided to you, when payment will be made and how the payment will be calculated.

LICENSE HOLDER CONTACT INFORMATION: This notice is being provided for information purposes. It does not create an obligation for you to use the broker's services. Please acknowledge receipt of this notice below and retain a copy for your records.

Range Realty Advisors, LLC	9008180	info@rangerealtyadvisors.com	214-416-8222
Licensed Broker /Broker Firm Name or Primary Assumed Business Name	License No.	Email	Phone
Dillon Cook	650315	dcook@rangerealtyadvisors.com	214-416-8223
Designated Broker of Firm	License No.	Email	Phone
N/A	N/A	N/A	N/A
Licensed Supervisor of Sales Agent/ Associate	License No.	Email	Phone
Blake Soape	8822159	bsoape@rangerealtyadvisors.com	214-416-8227
Sales Agent/Associate's Name	License No.	Email	Phone

Buyer/Tenant/Seller/Landlord Initials _____ Date _____

Regulated by the Texas Real Estate Commission

Information available at www.trec.texas.gov

IABS 1-0